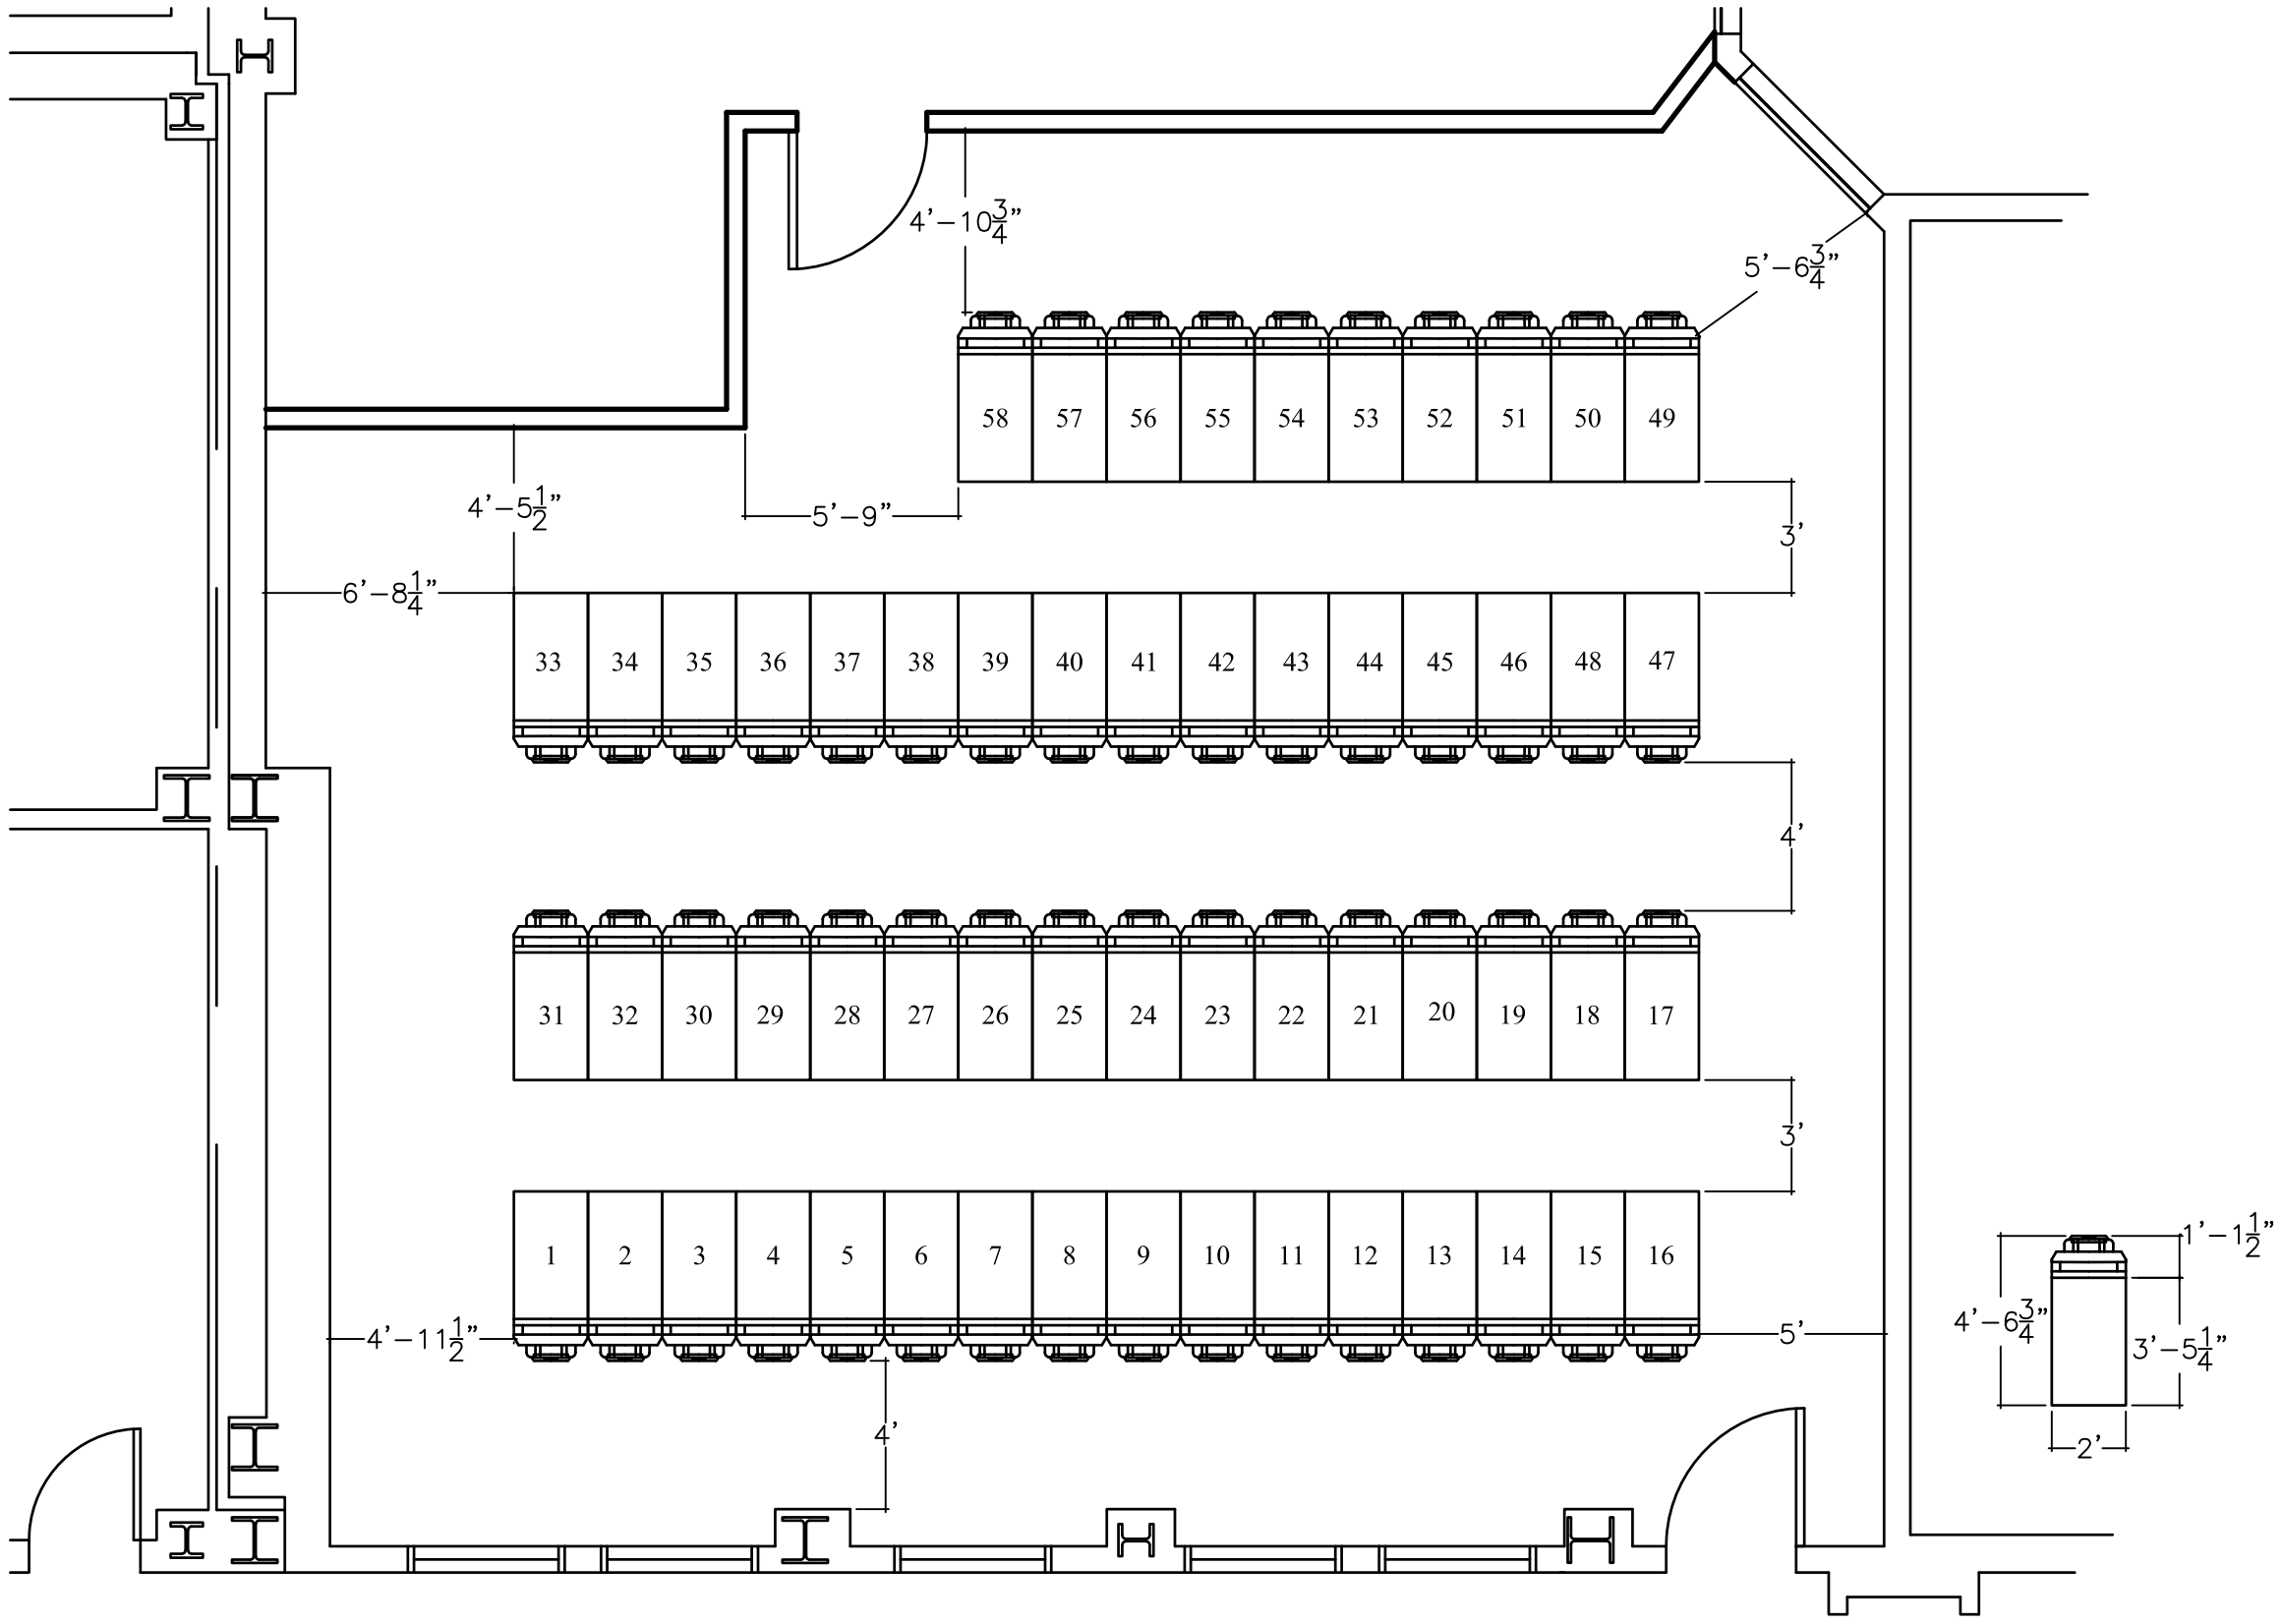

DRAWN	DATE
H GARCIA	
CHECKED	
ENGR STEVEN GOURLEY	
APVD	
OTHER	
OTHER	
APVD FOR IMPLEMENTATION BY N/A ON WORKSHEETS	

Pacific Northwest Division **Battelle** *The Business of Innovation* Richland, Washington 99352

EDP # N/A

SUPERCOMPUTER ROOM LAYOUT

SIZE	BUILDING	SCALE
D	1119 EMSL	NONE

DWG NO	SHEET NO	SHEETS	REV
WORKSHEET	1	7	0

DRAWING NO	DRAWING TITLE
REFERENCE DRAWINGS	
NEXT USED ON	

RR	QA BY / DATE	ENGR BY / DATE	CHK BY / DATE	REV BY / DATE	REVISIONS	REV NO

BATT-D_R0_10/11